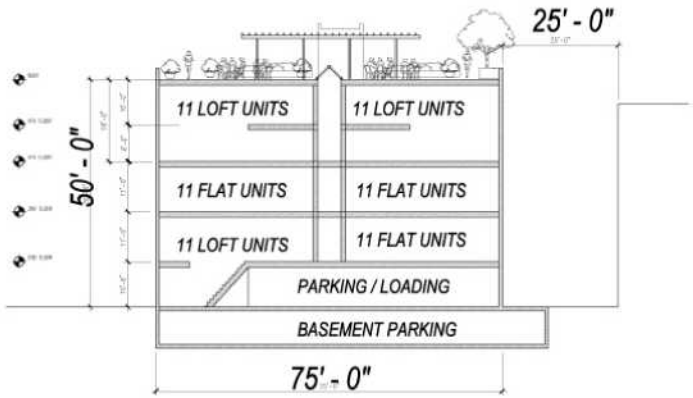

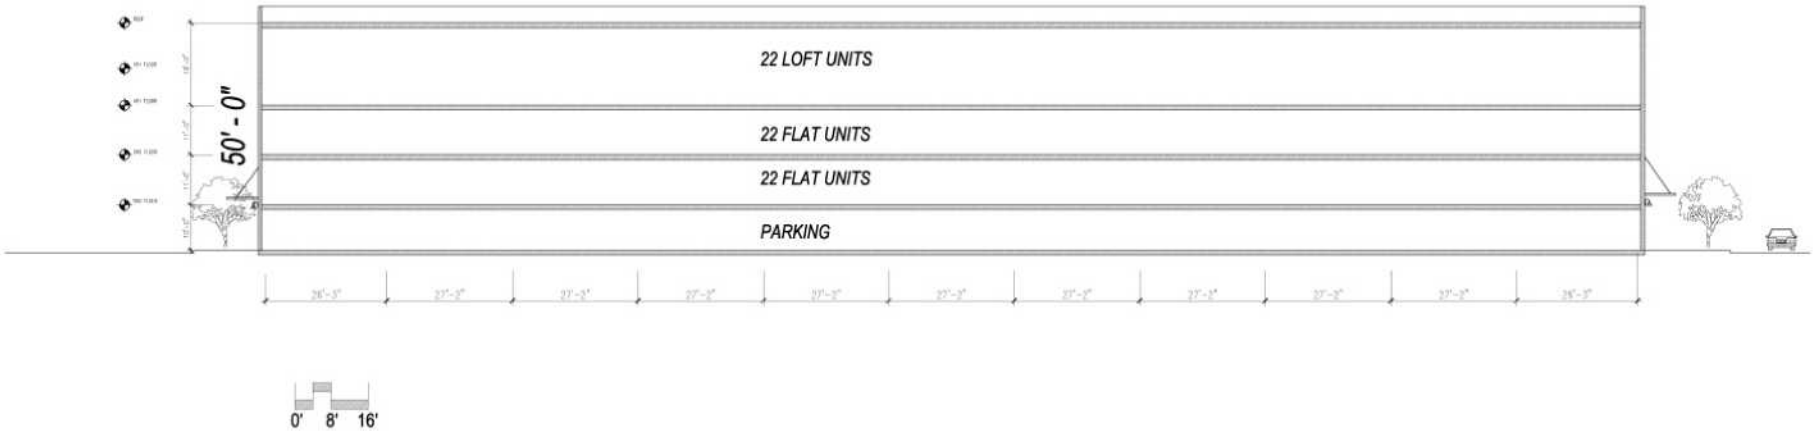

REDUCED DENSITY ALTERNATIVE #1 - 50 FOOT BUILDING

FIGURE 31