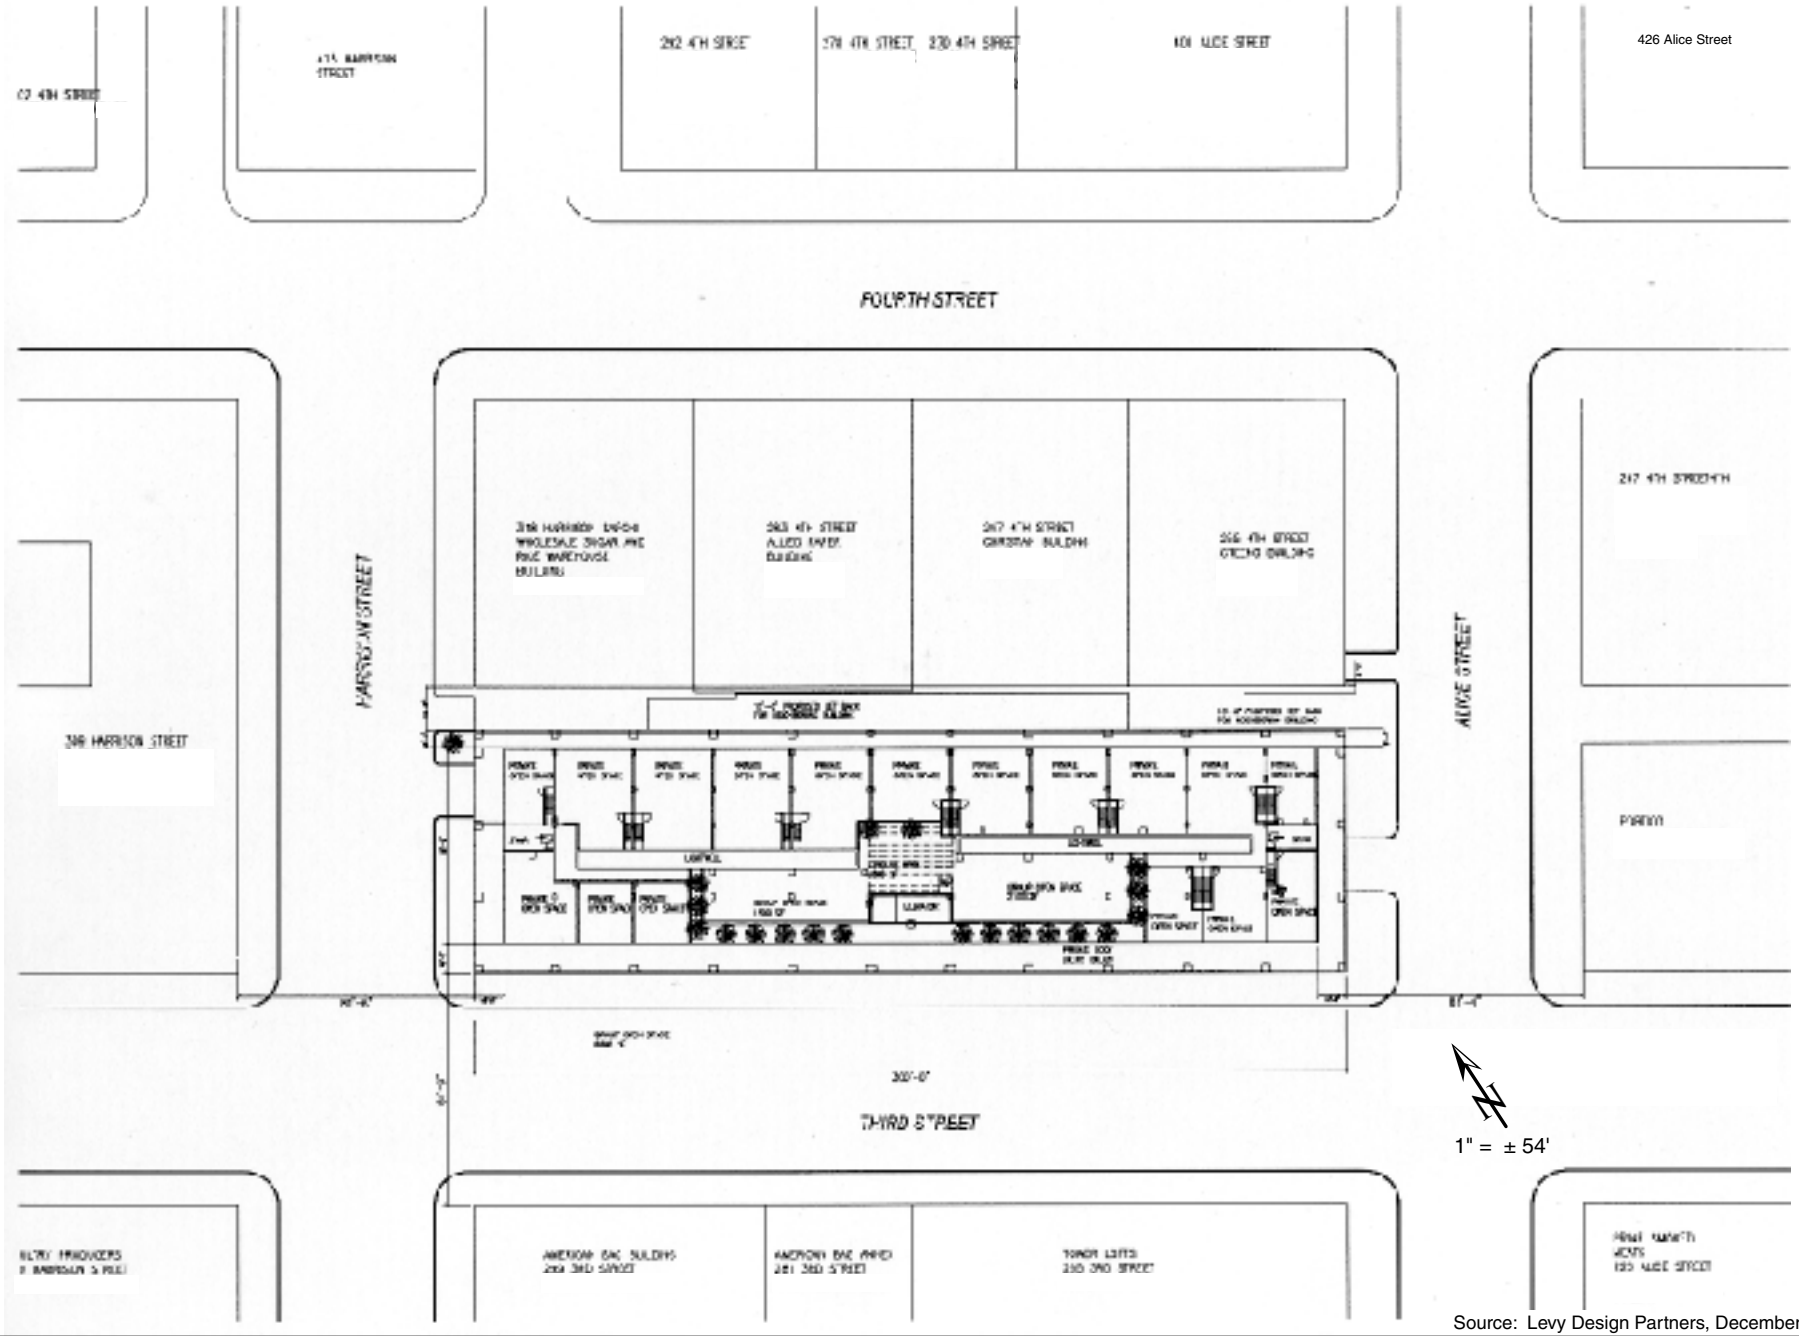

Source: Levy Design Partners, December 2001

SITE PLAN

FIGURE 4